
REEL 0879 IMAGE 0139

NAGAWICKA SHORES CONDOMINIUM


BEING A PART OF THE SW 1/4 OF THE SW 1/4 OF SECTION 4; AND THE SE 1/4 OF THE SE 1/4 OF SECTION 5; AND THE NE 1/4 OF THE NE 1/4 OF SECTION 8; AND THE NW 1/4 OF THE NW 1/4 OF SECTION 9, ALL IN T7N, R18E, CITY OF DELAFIELD, WAUKESHA COUNTY, WISCONSIN.

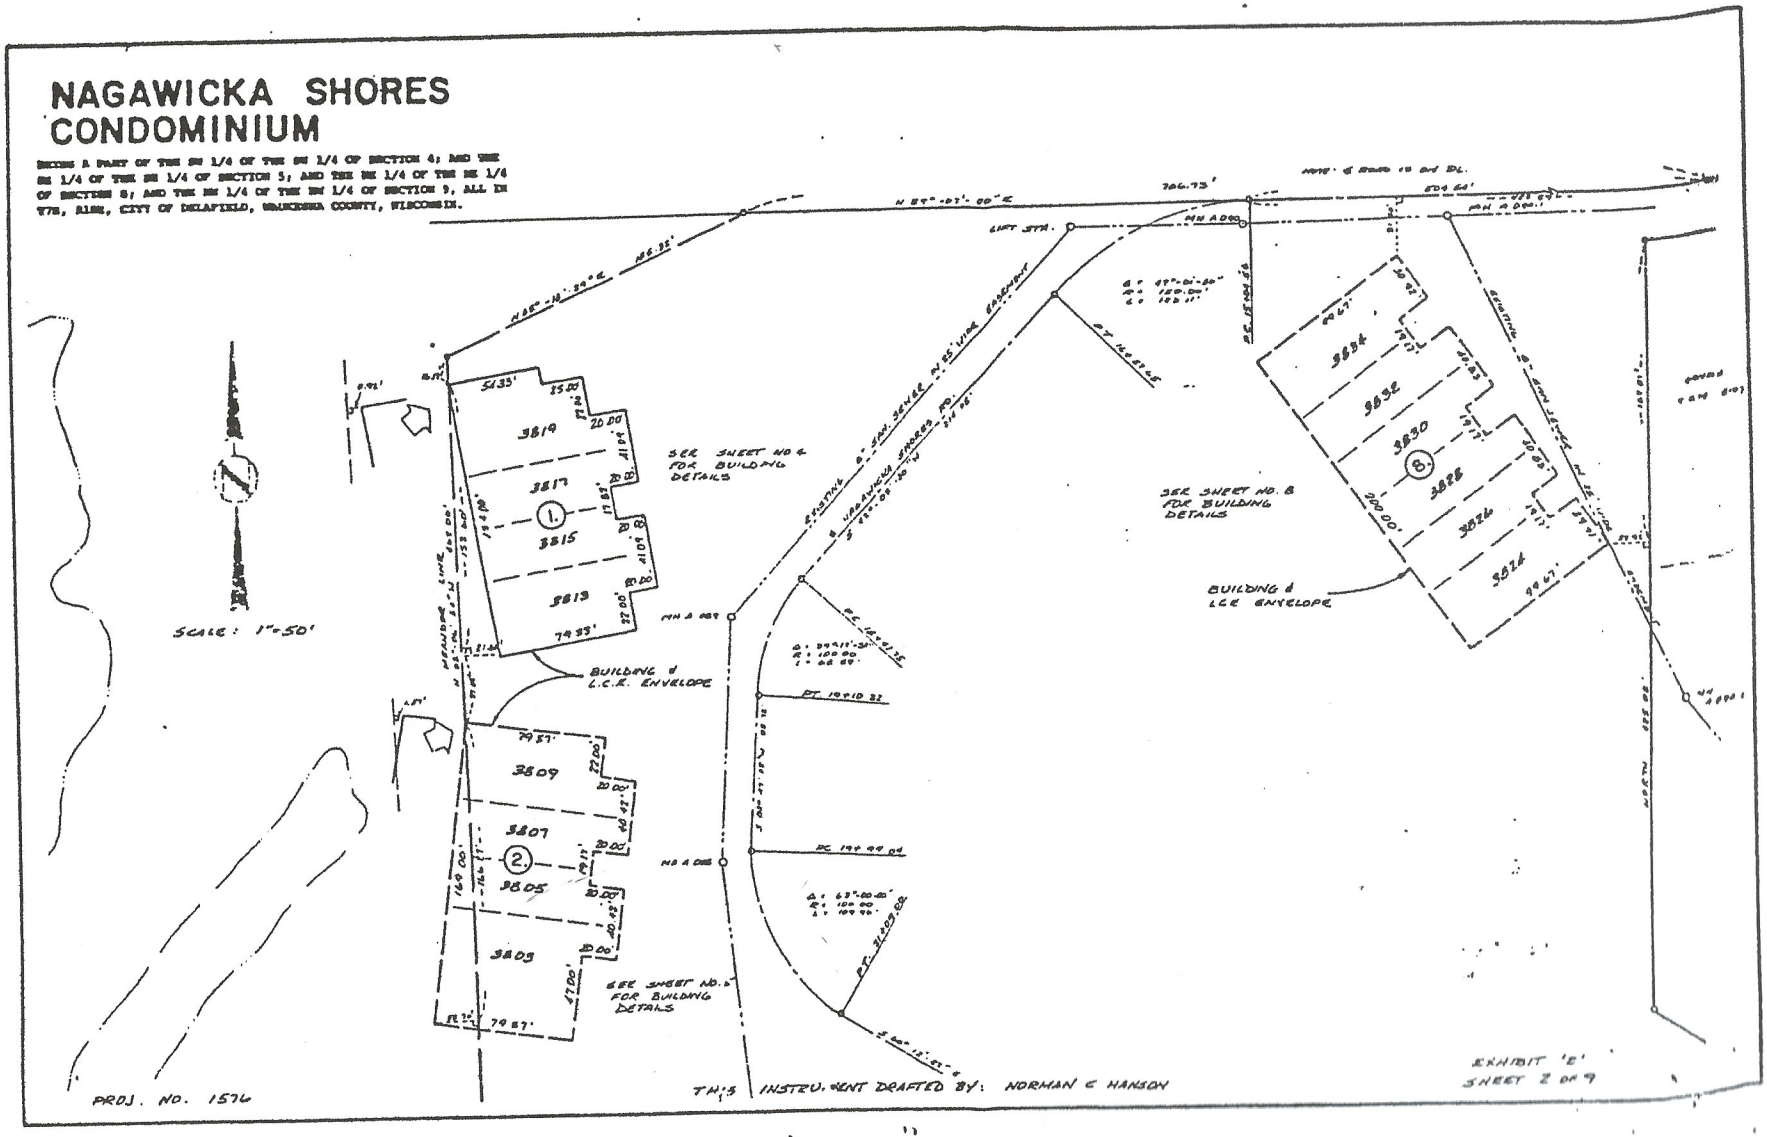

NAGAWICKA SHORES CONDOMINIUM

BEING A PART OF THE SW 1/4 OF THE SW 1/4 OF SECTION 4; AND THE SE 1/4 OF THE SE 1/4 OF SECTION 5; AND THE NE 1/4 OF THE NE 1/4 OF SECTION 8; AND THE NW 1/4 OF THE NW 1/4 OF SECTION 9, ALL IN T7N, R18E, CITY OF DELAFIELD, WAUKESHA COUNTY, WISCONSIN.

SCALE: 1"=50'

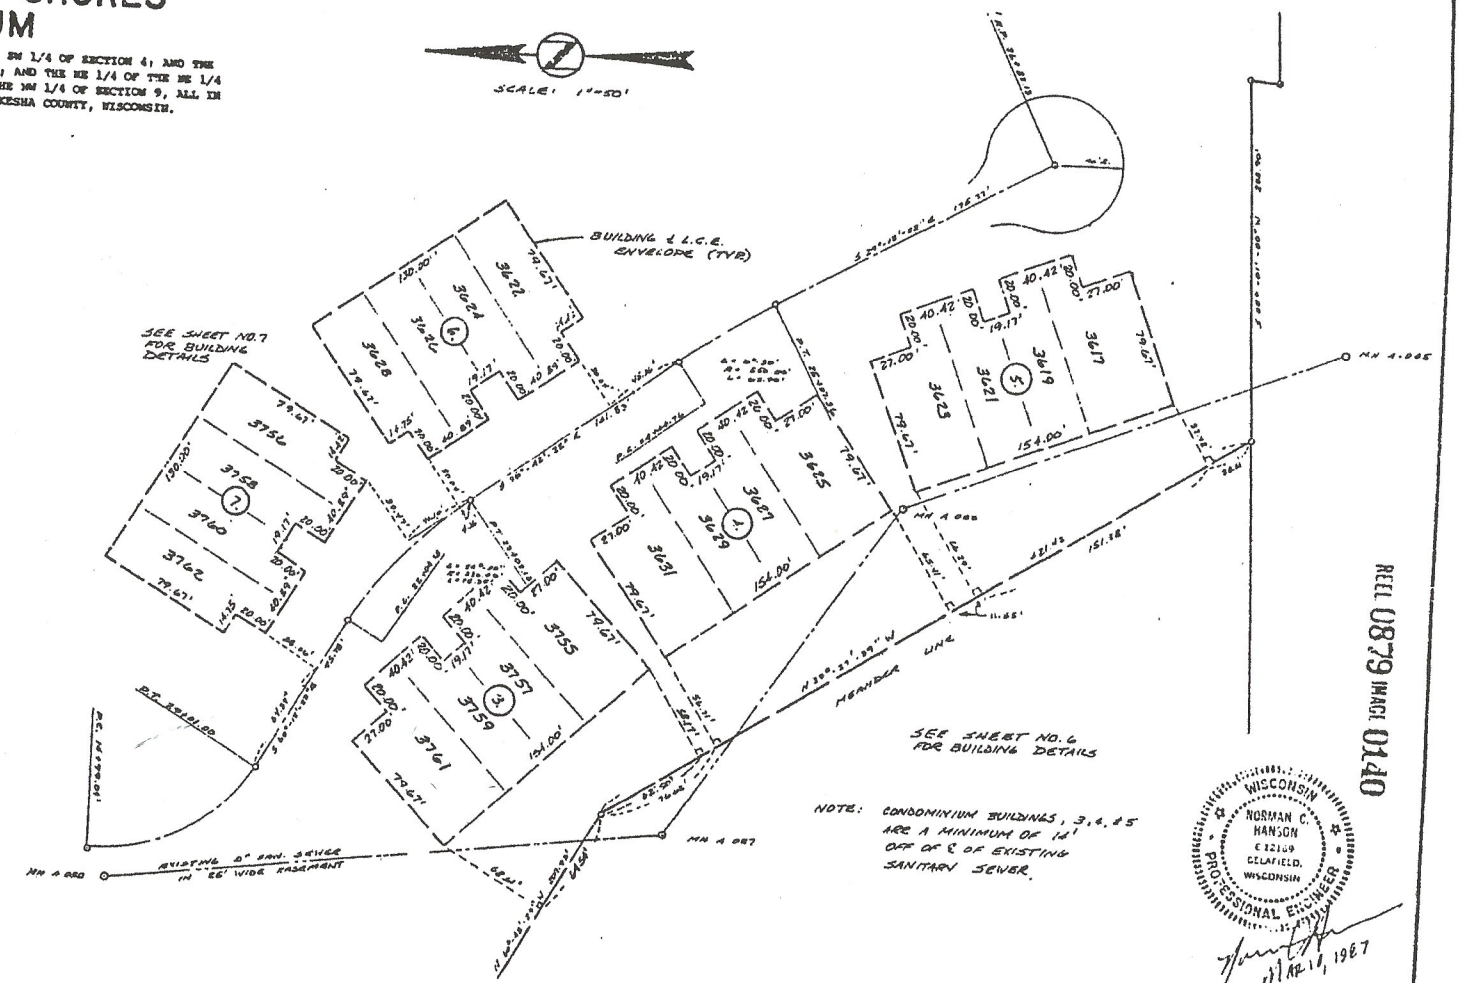

NOTE: CONDOMINIUM BUILDINGS, 3, 4, & 5 ARE A MINIMUM OF 14' OUT OF & OF EXISTING SANITARY SEWER.

WISCONSIN NORMAN C. HANSON E-12169 DELAFIELD, WISCONSIN PROFESSIONAL ENGINEER

11/12, 1987

PROJ. NO. 1576

THIS INSTRUMENT DRAFTED BY: NORMAN C. HANSON

EXHIBIT 'B' SHEET 3 OF 9

REEL 0879 IMAGE 0140

NAGAWICKA SHORES CONDOMINIUM


BEING A PART OF THE SW 1/4 OF THE SW 1/4 OF SECTION 4; AND THE SE 1/4 OF THE SE 1/4 OF SECTION 5; AND THE NE 1/4 OF THE NE 1/4 OF SECTION 8; AND THE NW 1/4 OF THE NW 1/4 OF SECTION 9, ALL IN T7N, R18E, CITY OF DELAFIELD, WAUKESHA COUNTY, WISCONSIN.

DETAIL: BUILDING FOUNDATION

FOR BUILDING NO. 1
UNITS 3813 thru 3819

LEGEND

LIMITED COMMON ELEMENT (L.C.E.) AREA

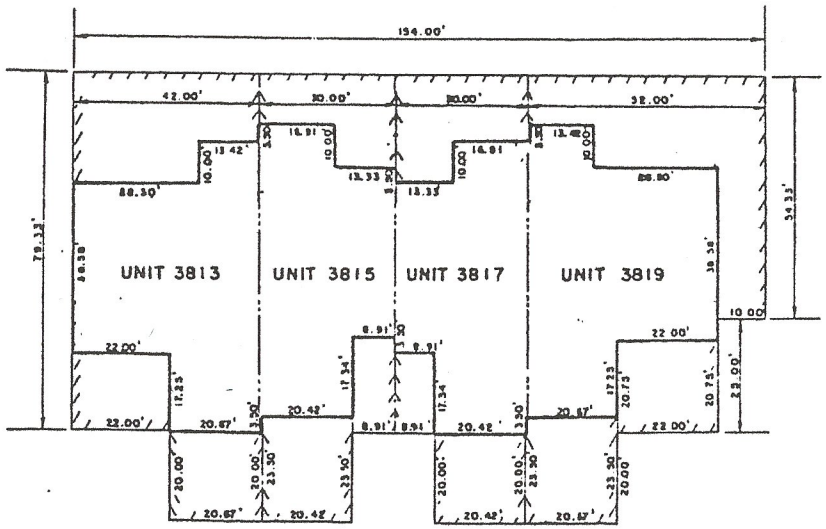

PROJ. 1576

THIS INSTRUMENT DRAFTED BY: NORMAN C. HANSON

EXHIBIT "B"
SHEET 4 OF 9


REEL U879 IMAGE 0141

NAGAWICKA SHORES CONDOMINIUM

BEING A PART OF THE SW 1/4 OF THE SW 1/4 OF SECTION 4; AND THE SE 1/4 OF THE SE 1/4 OF SECTION 5; AND THE NE 1/4 OF THE NE 1/4 OF SECTION 8; AND THE NW 1/4 OF THE NW 1/4 OF SECTION 9, ALL IN T7N, R18E, CITY OF DELAFIELD, WAUKESHA COUNTY, WISCONSIN.

DETAIL: BUILDING FOUNDATION

FOR BUILDING NO. 2
UNITS 3803 thru 3809

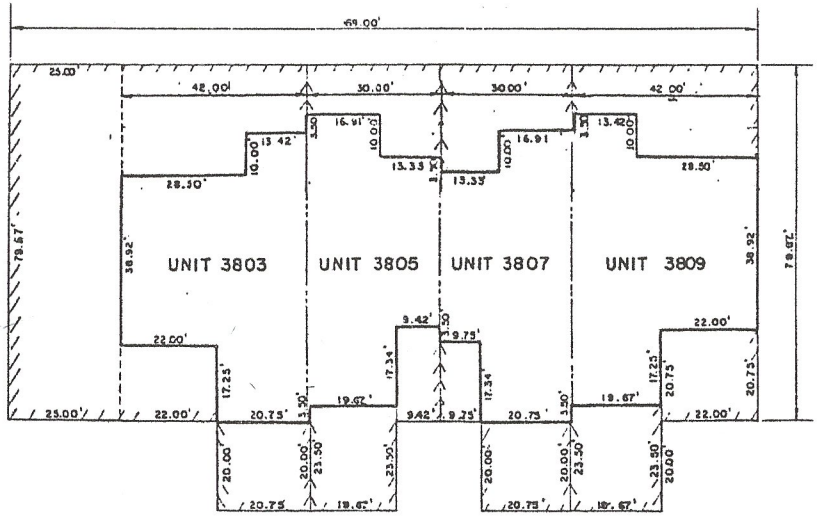

LEGEND

LIMITED COMMON ELEMENT (L.C.E.) AREA

WISCONSIN
NORMAN C HANSON
E-12169
DELAFIELD, WISCONSIN
PROFESSIONAL ENGINEER

MAR 10, 1987

REEL 0879 IMAGE 0142

PROJ. 1576

THIS INSTRUMENT DRAFTED BY NORMAN C. HANSON

SHEET 5 OF 9

NAGAWICKA SHORES CONDOMINIUM


BEING A PART OF THE SW 1/4 OF THE SW 1/4 OF SECTION 4; AND THE SE 1/4 OF THE SE 1/4 OF SECTION 5; AND THE NE 1/4 OF THE NE 1/4 OF SECTION 8; AND THE NW 1/4 OF THE NW 1/4 OF SECTION 9, ALL IN T7N, R18E, CITY OF DELAFIELD, WAUKESHA COUNTY, WISCONSIN.

DETAIL: BUILDING FOUNDATION
FOR BUILDINGS: 3, 4, 5
UNITS 3617 thru 3761

LEGEND

LIMITED COMMON ELEMENT (L.C.E.) AREA

③ BUILDING NO.

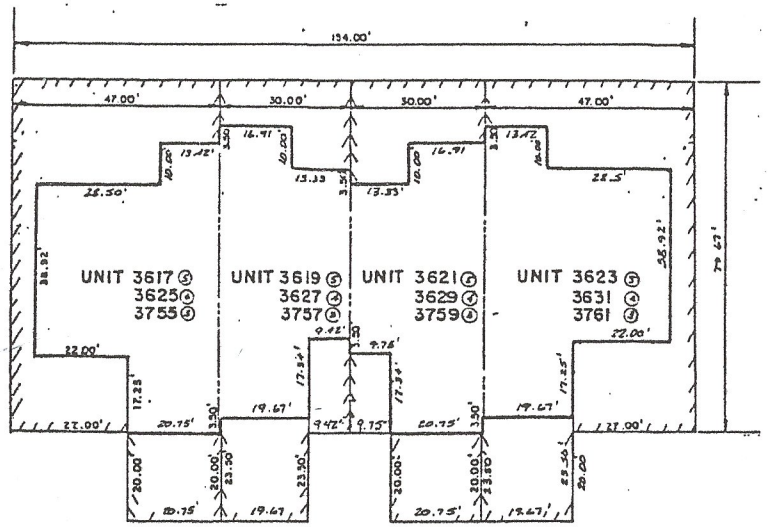

WISCONSIN
NORMAN C. HANSON
E-12169
DELAFIELD, WISCONSIN
PROFESSIONAL ENGINEER

MAR 10, 1987

REEL 0879 IMAGE 0143

PROJ. 1576

THIS INSTRUMENT DRAFTED BY NORMAN C. HANSON.

SHEET OF 4 of 9

NAGAWICKA SHORES CONDOMINIUM


BEING A PART OF THE SW 1/4 OF THE SW 1/4 OF SECTION 4; AND THE SE 1/4 OF THE SE 1/4 OF SECTION 5; AND THE NE 1/4 OF THE NE 1/4 OF SECTION 8; AND THE NW 1/4 OF THE NW 1/4 OF SECTION 9, ALL IN T7N, R18E, CITY OF DELAFIELD, WAUKESHA COUNTY, WISCONSIN.

DETAIL: BUILDING FOUNDATION

FOR BUILDING NO. 8
UNITS 3824 thru 3834

LEGEND

LIMITED COMMON ELEMENT (L.C.E.) AREA

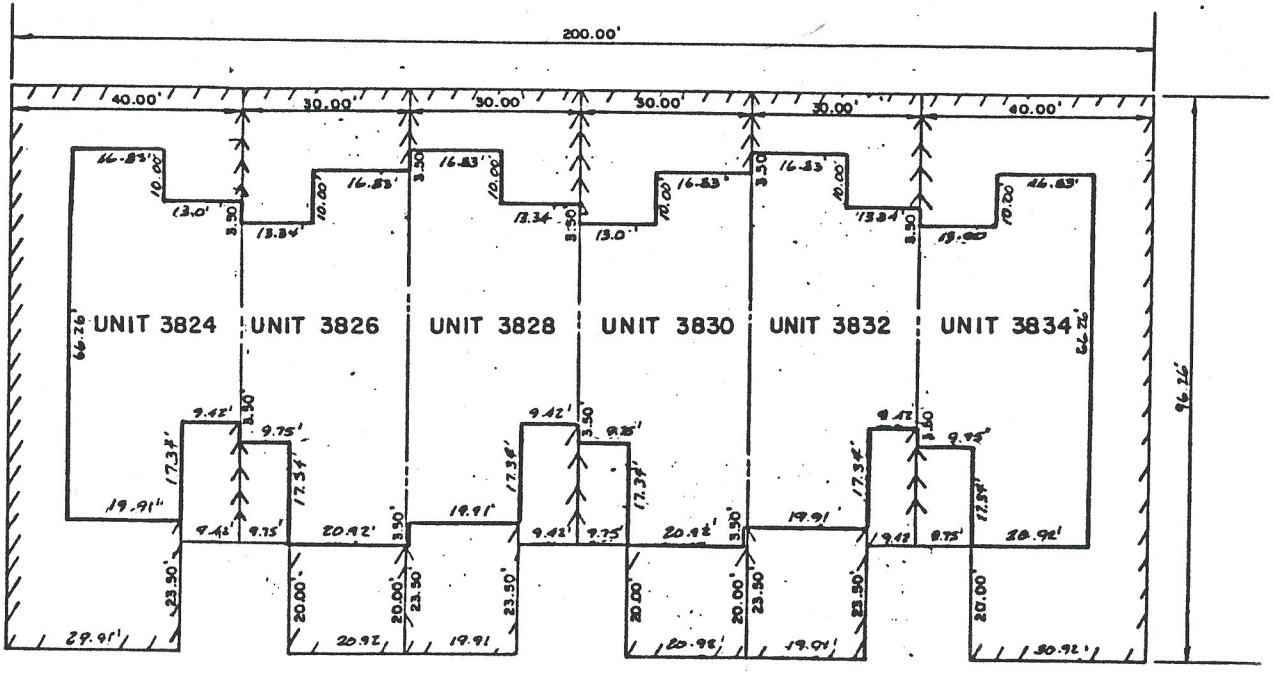

PROJ. NO. 1576

THIS INSTRUMENT DRAFTED BY: NORMAN C. HANSON

WISCONSIN
NORMAN C. HANSON
E-12169
DELAFIELD, WISCONSIN
PROFESSIONAL ENGINEER

MAR 1